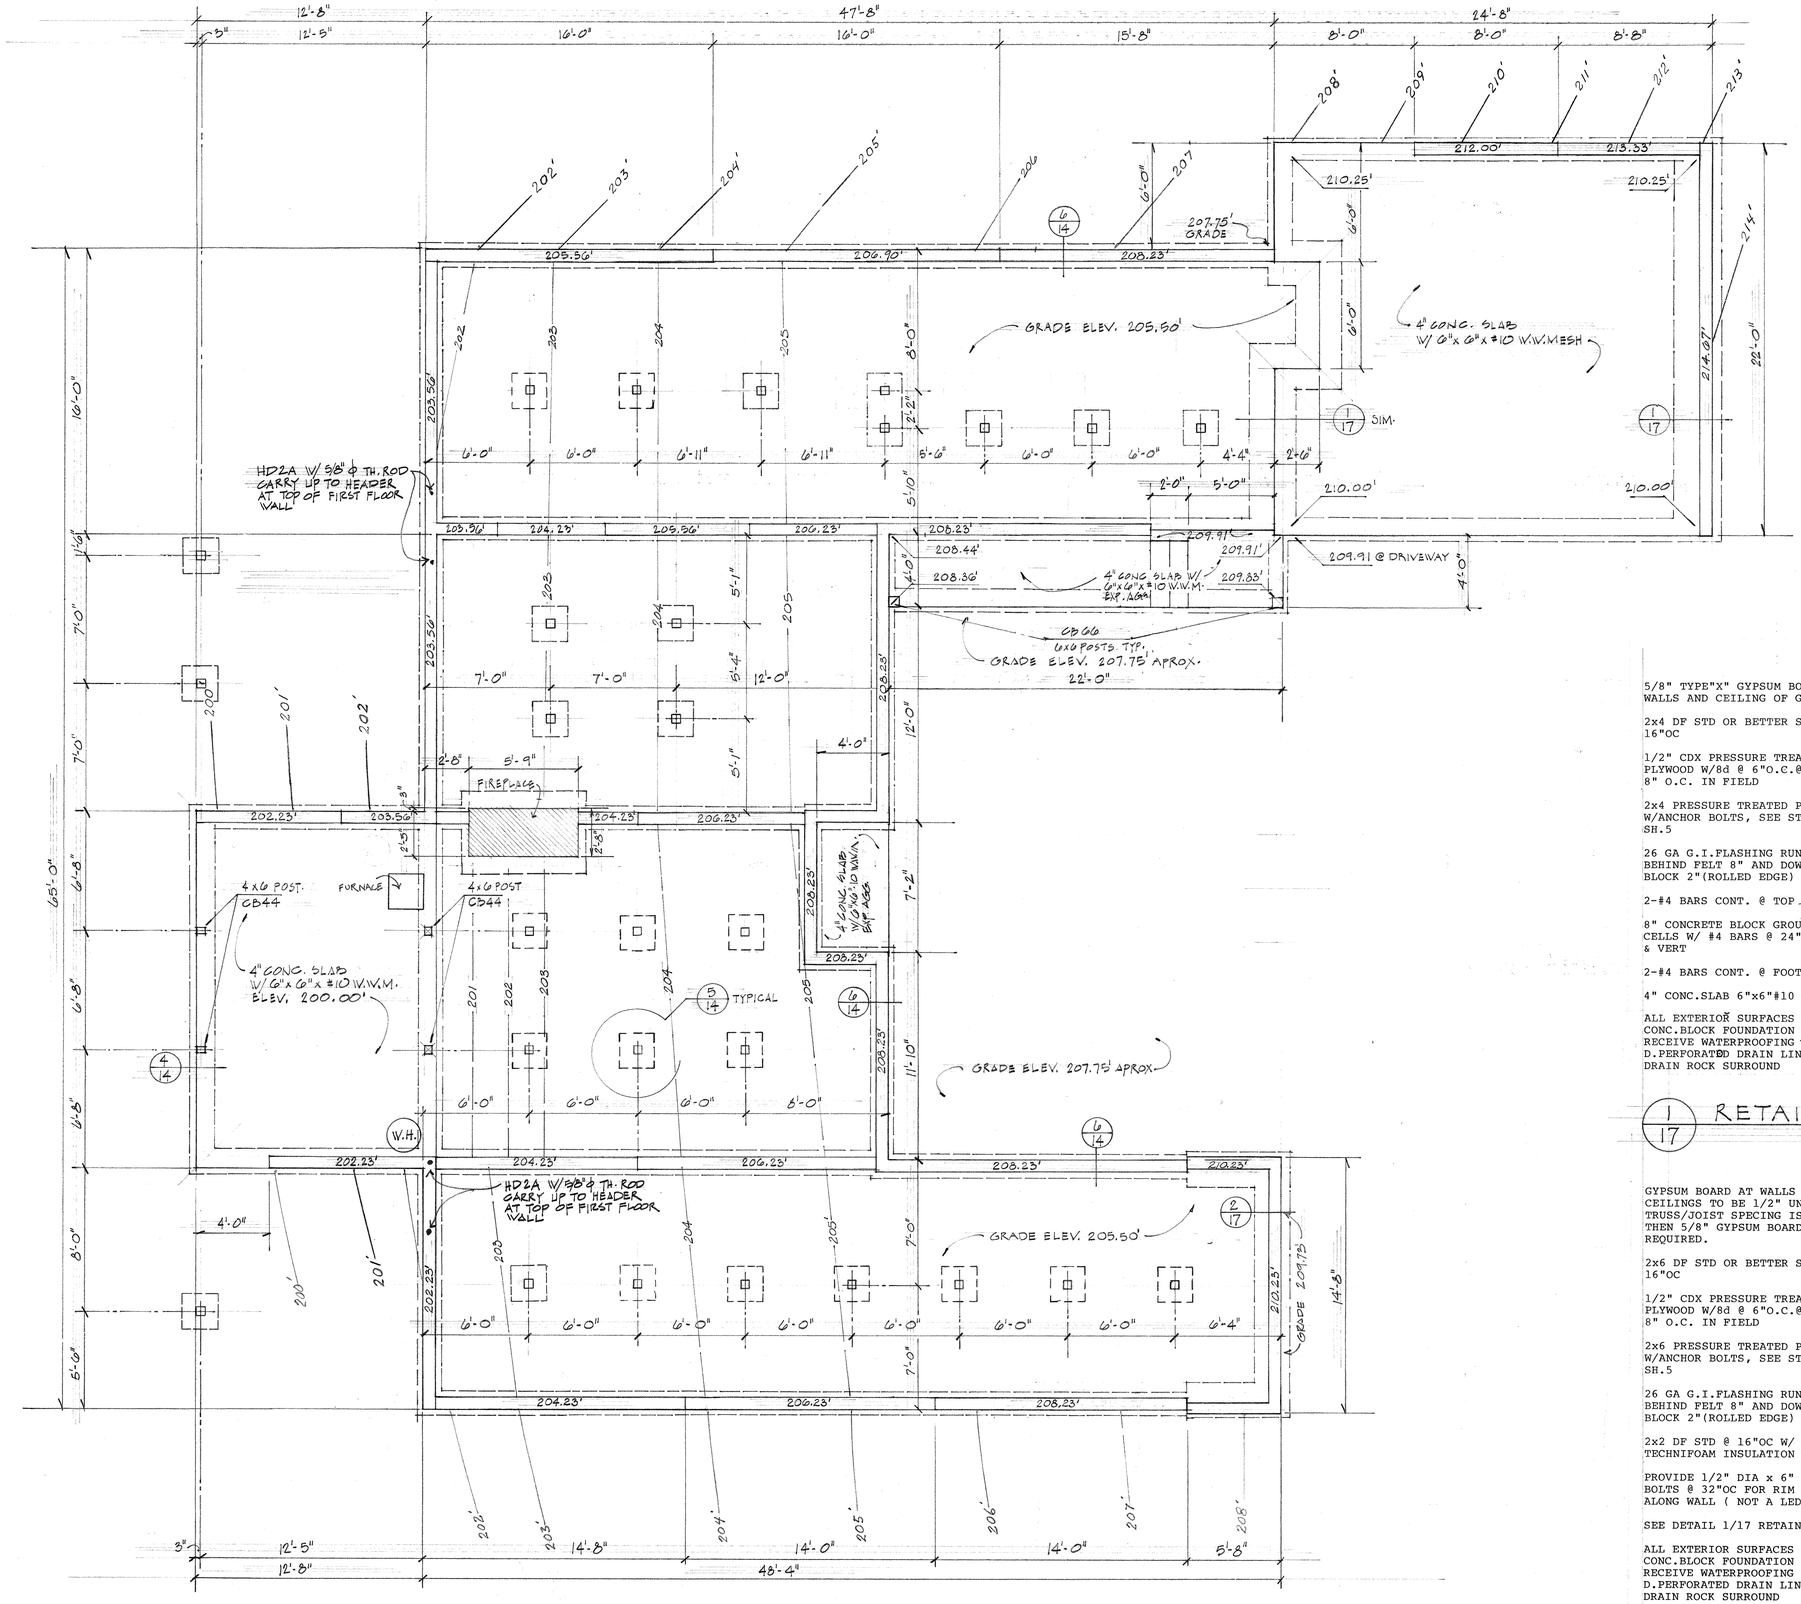

FOUNDATION PLAN

scale: 1/4" : 1'-0"

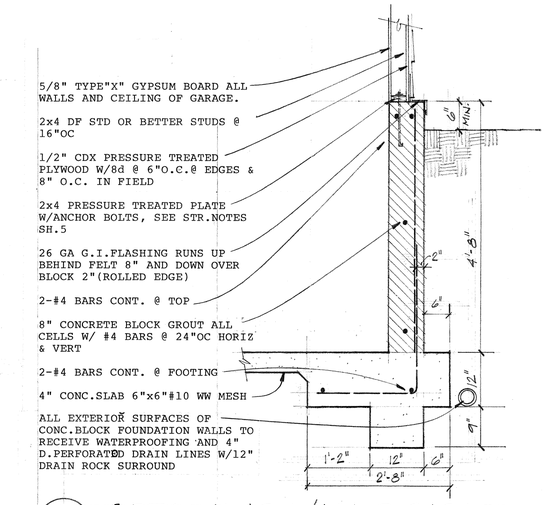

1/17 RETAINING WALL @ GARAGE

3/4" = 1'-0"

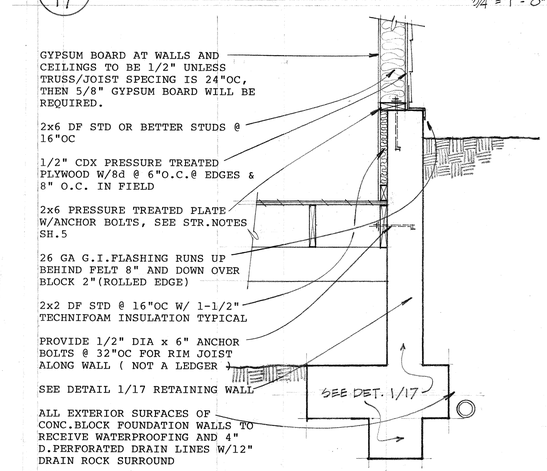

2/17 RETAINING WALL @ BEDROOM

3/4" = 1'-0"

MACKENZIE PATTERSON
Architect
C7065
Box 2497, Carmel, Ca. 93921
Phone 408 624-5377

MR & MRS MACKENZIE PATTERSON SR RESIDENCE

Peter Pan Road, Carmel Highlands Phone 624-1363
Monterey County AP# 241-201-17

17